APPENDIX G REAL ESTATE MAPS

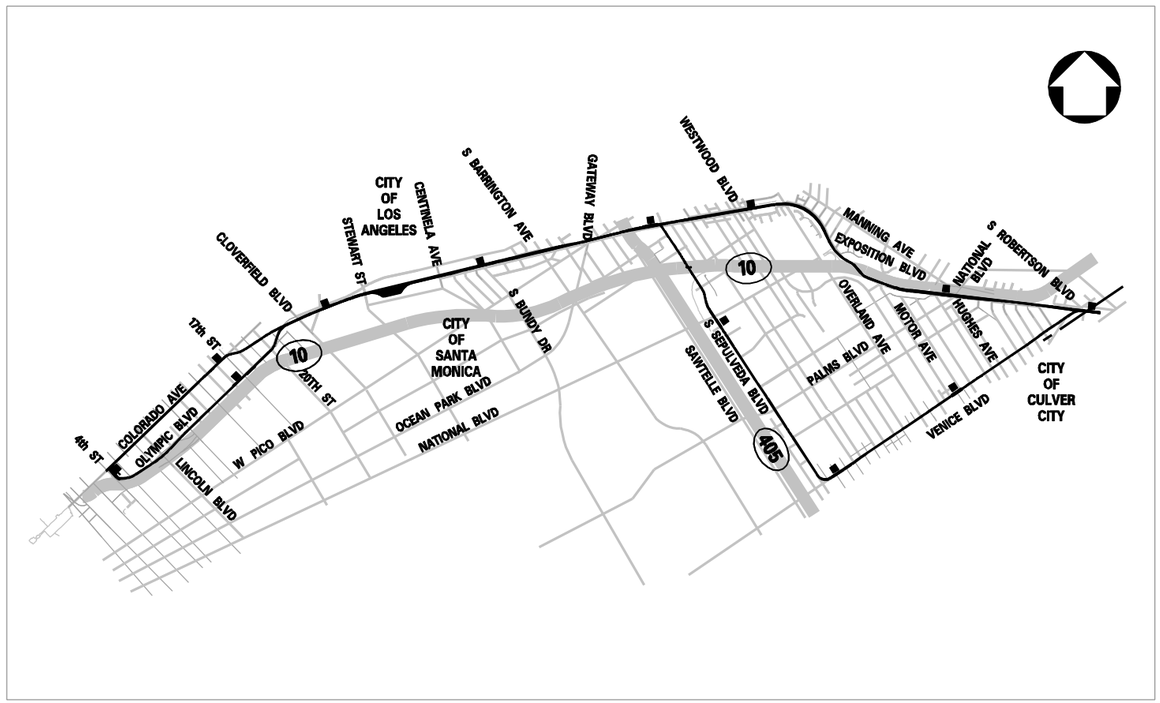

EXPOSITION PROJECT PHASE 2
CONCEPTUAL ENGINEERING
DRAFT EIR

ISSUED: JANUARY 5, 2009

REAL ESTATE MAPS

MID CITY/EXPOSITION BOULEVARD LIGHT RAIL TRANSIT PROJECT

DMJM HARRIS | AECOM
707 WILSHIRE BLVD, SUITE 3400
LOS ANGELES, CALIFORNIA 90017
TEL (213) 243-5500 FAX (213) 243-5552

ACCEPTED _____ DATE _____
PROJECT MANAGER

LOS ANGELES COUNTY METROPOLITAN TRANSPORTATION AUTHORITY
Expo

ACCEPTED _____ DATE _____
PROJECT MANAGER

Plot Driver=Expo_H_pdf.plt Pentable=Expo_H.TBL USER=Alvarado 12/16/2008 10:49:27 AM W:\60022129 Expo 2_LA\cadd\Gen\Sheet\ROW Only Cover Page.plg
Plotted by: USER=Alvarado 12/16/2008 W:\60022129 Expo 2_LA\cadd\Gen\Sheet\ROW Only Cover Page.plg

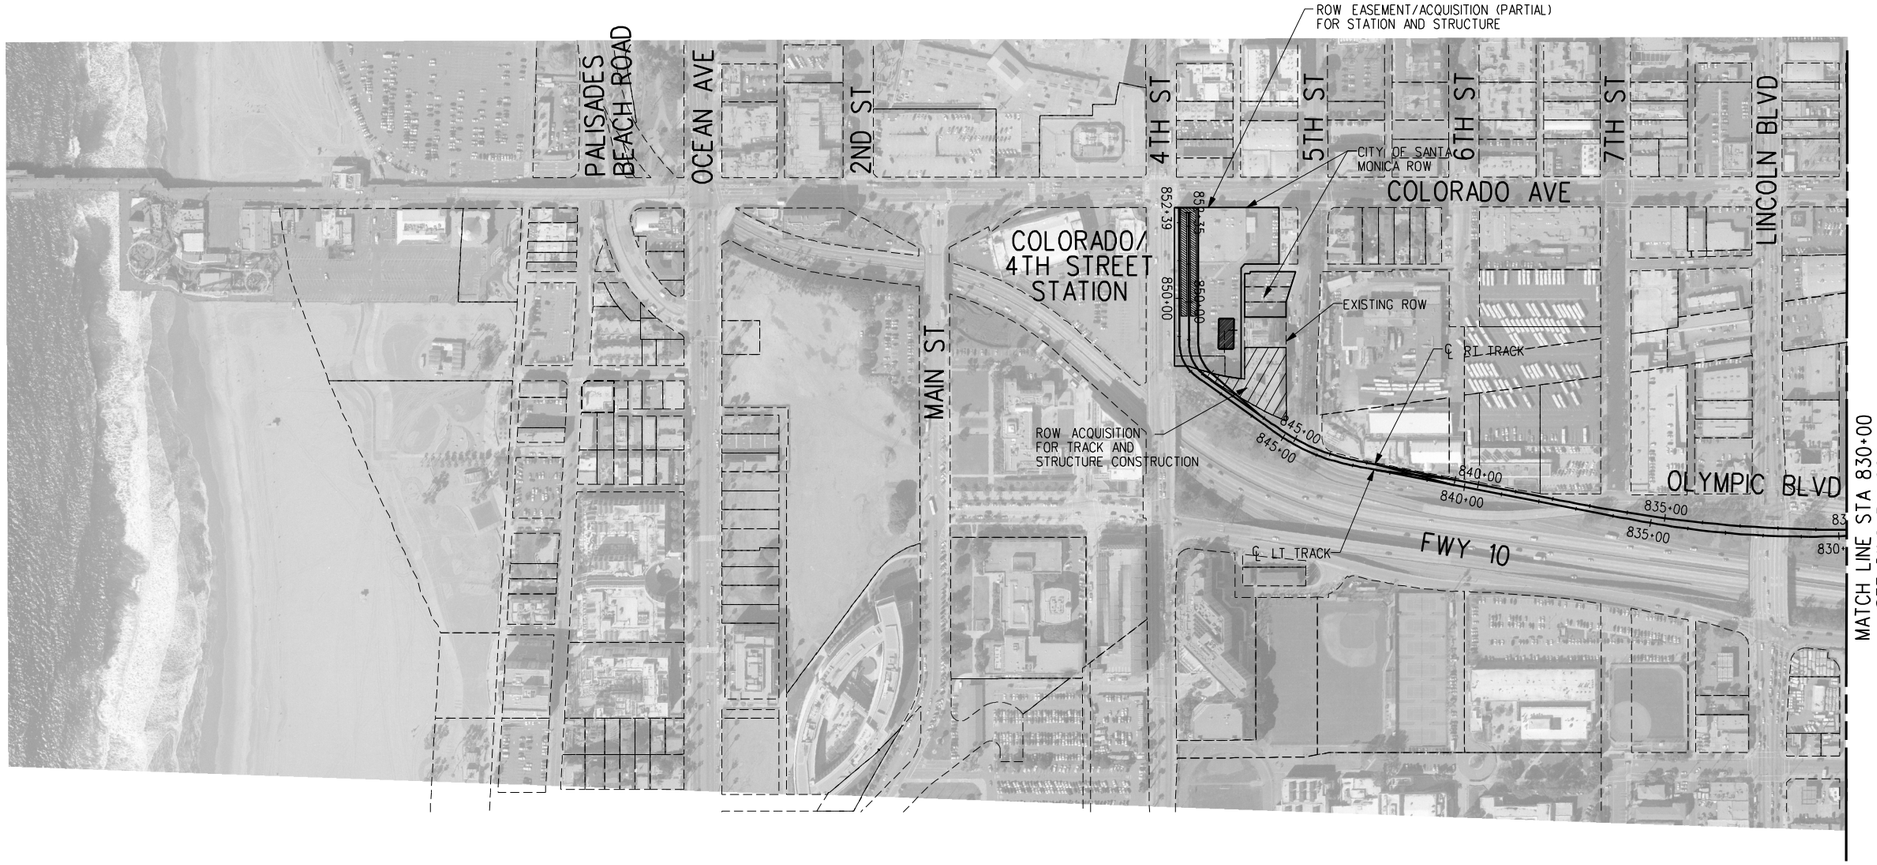

LEGEND

EXISTING ROW

PROPOSED ROW

FULL ACQUISITION

100' 0 200' 400'

CONCEPTUAL ENGINEERING

THE PREPARATION OF THIS DRAWING HAS BEEN FINANCED BY THE TAXES OF THE CITIZENS OF LOS ANGELES COUNTY AND OF THE STATE OF CALIFORNIA.

REV	DATE	BY	APP	REG NO	EXPIRES	SEAL HOLDER	DESCRIPTION
0	1/5/09	-	-	-	-		DRAFT EIR

DESIGNED BY J. SUSILO
DRAWN BY J. SUSILO
CHECKED BY L. J. MOHR
IN CHARGE L. J. MOHR
DATE 1/5/09

Exposition Metro Line Construction Authority
Expo
DMJM HARRIS | AECOM
707 WILSHIRE BLVD, SUITE 3300
LOS ANGELES, CALIFORNIA 90017
TEL (213) 243-5500 FAX (213) 243-5552

SUBMITTED

APPROVED

EXPOSITION TRANSIT PROJECT-PHASE 2
RIGHT OF WAY IMPACT PLAN
SEGMENT 3
STA 830+00 TO STA 852+35.32

CONTRACT NO

DRAWING NO RW-001 REV 0

SCALE 1"=200'-0"

SHEET NO

Plot Driver=Expo_H_pdf.plt Pentable=Expo_H.TBL USER=Alvaradof 1:40:06 PM 12/15/2008 W:\60022129 Expo 2_LA\cadd\Civil\Sheet\ROW\RW001.dgn

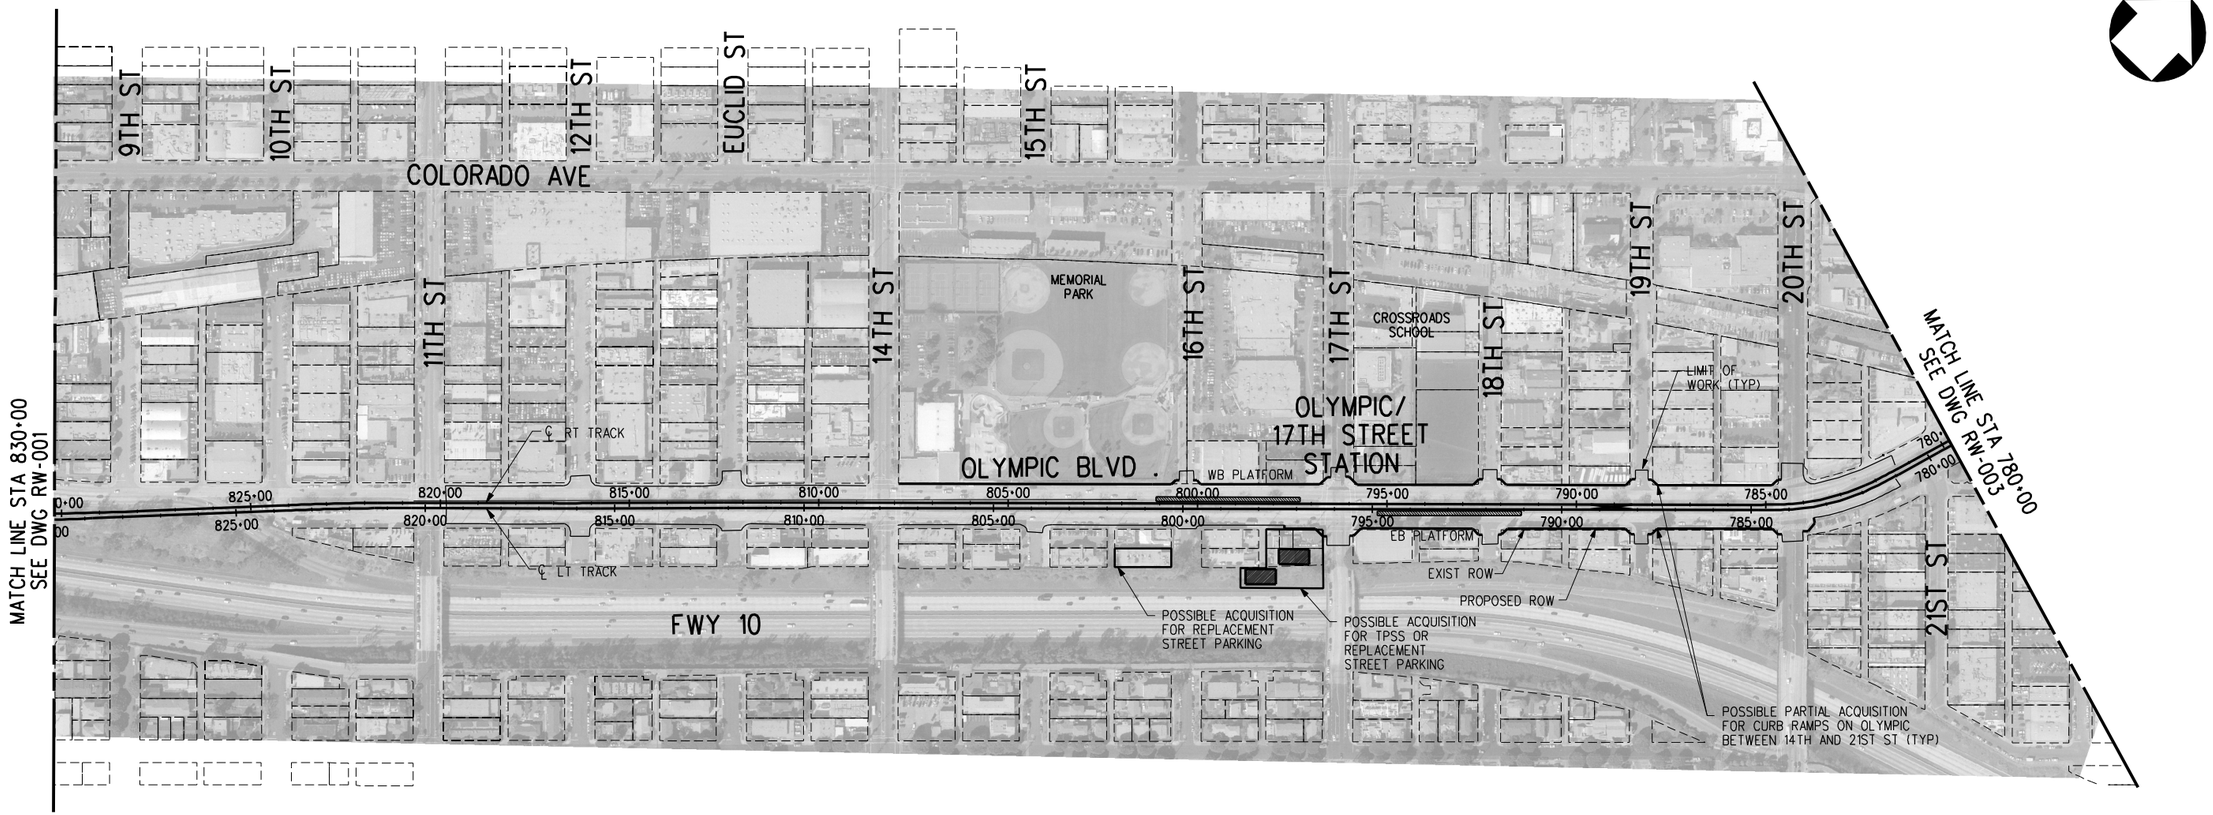

LEGEND

- EXISTING ROW
- PROPOSED ROW
- FULL ACQUISITION

100' 0 200' 400'

CONCEPTUAL ENGINEERING

THE PREPARATION OF THIS DRAWING HAS BEEN FINANCED BY THE TAXES OF THE CITIZENS OF LOS ANGELES COUNTY AND OF THE STATE OF CALIFORNIA.

REV	DATE	BY	APP	REG NO	EXPIRES	SEAL HOLDER	DESCRIPTION
0	1/5/09	-	-	-	-		DRAFT EIR

DESIGNED BY J. SUSILO
DRAWN BY J. SUSILO
CHECKED BY L. J. MOHR
IN CHARGE L. J. MOHR
DATE 1/5/09

Exposition Metro Line Construction Authority
Expo

DMJM HARRIS | AECOM
707 WILSHIRE BLVD, SUITE 3300
LOS ANGELES, CALIFORNIA 90017
TEL (213) 243-5500 FAX (213) 243-5552

SUBMITTED
APPROVED

EXPOSITION TRANSIT PROJECT-PHASE 2
RIGHT OF WAY IMPACT PLAN
SEGMENT 3
STA 780+00 TO STA 830+00

CONTRACT NO
DRAWING NO RW-002 REV 0
SCALE 1"=200'-0"
SHEET NO

Plot Driver=$PLTDRV$$ Pentable=$PENTBL$$ $USER$$ $TIME$$ $DATE$$ $FILE$$

W:\60022129 Expo 2_LA\caddd\Civil\Sheet\ROW\RW003.dgn 12/15/2008 1:41:45 PM USER=Alvaradof Pentable=Expo_H.TBL Plot Driver=Expo_H_pdf.plt

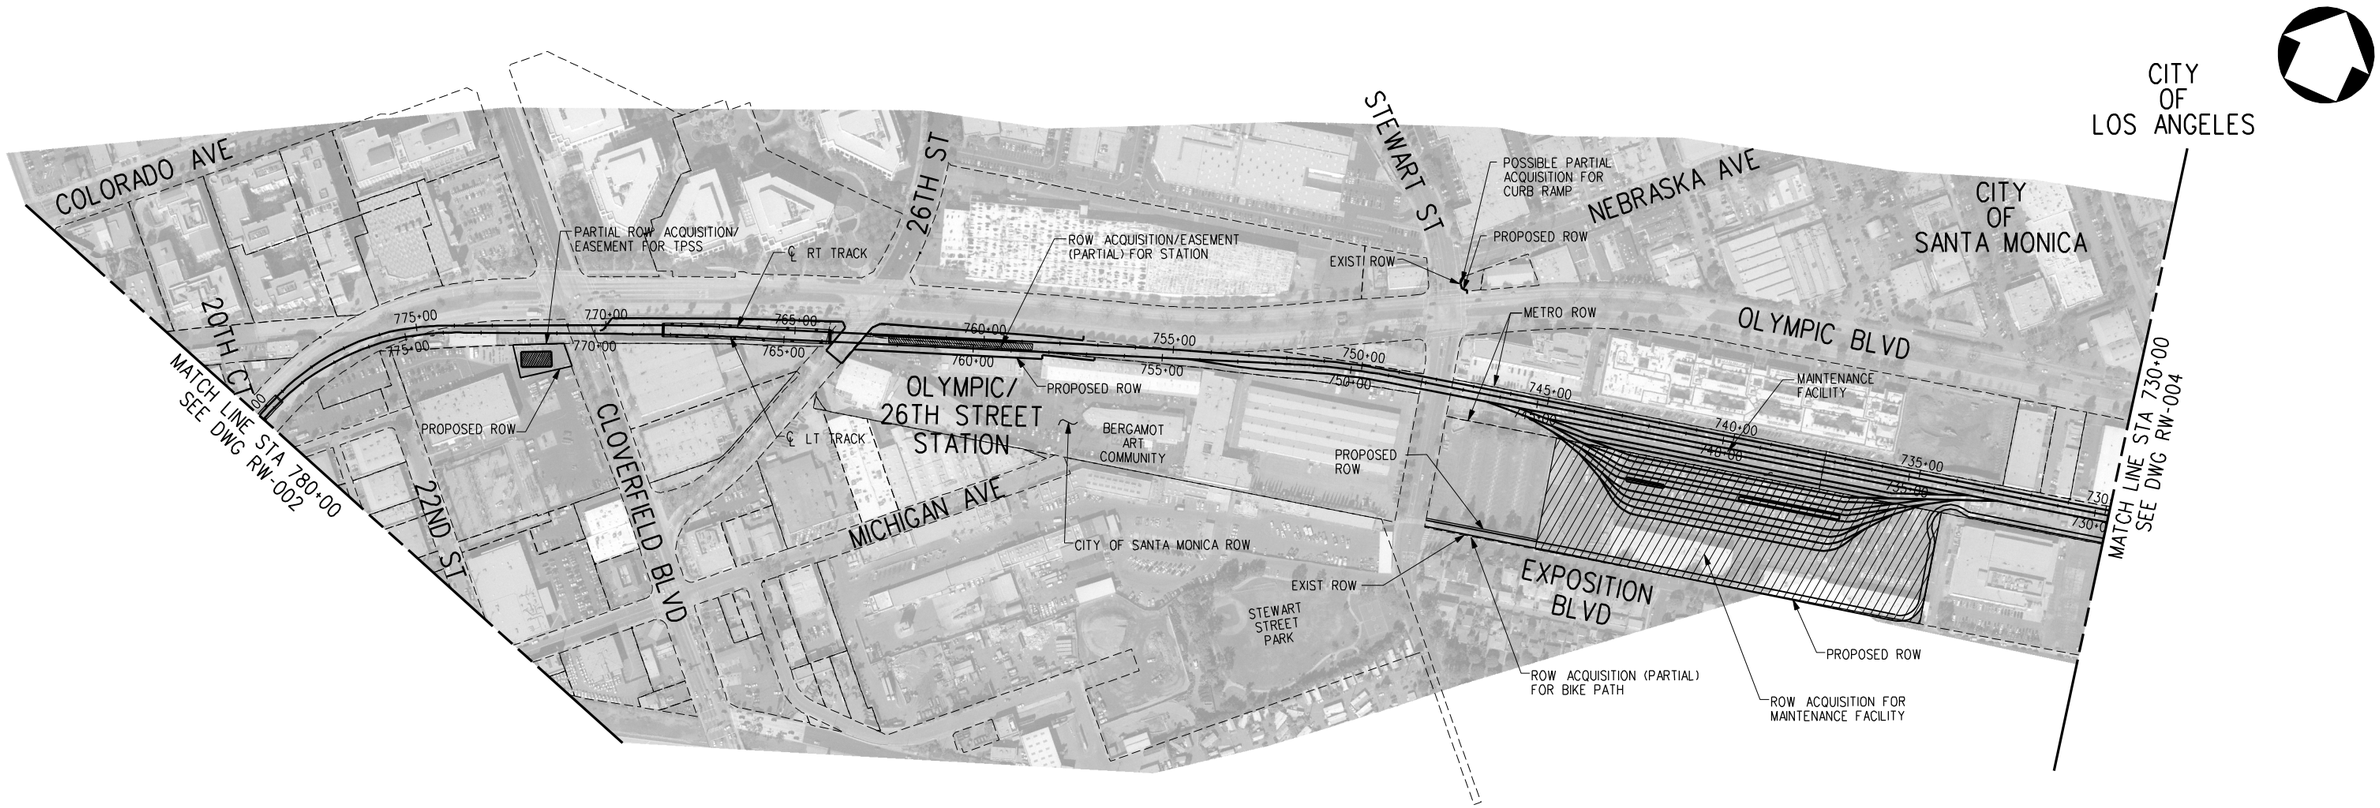

LEGEND

EXISTING ROW

PROPOSED ROW

FULL ACQUISITION

CONCEPTUAL ENGINEERING

THE PREPARATION OF THIS DRAWING HAS BEEN FINANCED BY THE TAXES OF THE CITIZENS OF LOS ANGELES COUNTY AND OF THE STATE OF CALIFORNIA.

REV	DATE	BY	APP	REG NO	EXPIRES	SEAL HOLDER	DESCRIPTION
0	1/5/09	-	-	-	-		DRAFT EIR

DESIGNED BY J. SUSILO
DRAWN BY J. SUSILO
CHECKED BY L. J. MOHR
IN CHARGE L. J. MOHR
DATE 1/5/09

Exposition Metro Line Construction Authority
Expo

DMJM HARRIS | AECOM
707 WILSHIRE BLVD, SUITE 3300
LOS ANGELES, CALIFORNIA 90017
TEL (213) 243-5500 FAX (213) 243-5552

SUBMITTED

APPROVED

EXPOSITION TRANSIT PROJECT-PHASE 2
RIGHT OF WAY IMPACT PLAN
SEGMENT 3 AND 2
STA 730+00 TO STA 780+00

CONTRACT NO

DRAWING NO RW-003 REV 0

SCALE 1" =200' -0"

SHEET NO

W:\60022129 Expo 2_LA\cadd\Civil\Sheet\ROW\RW004.dgn 12/15/2008 1:46:26 PM USER=Alvarado Pentable=Expo_H.TBL Plot Driver=Expo_H_pdf.plt

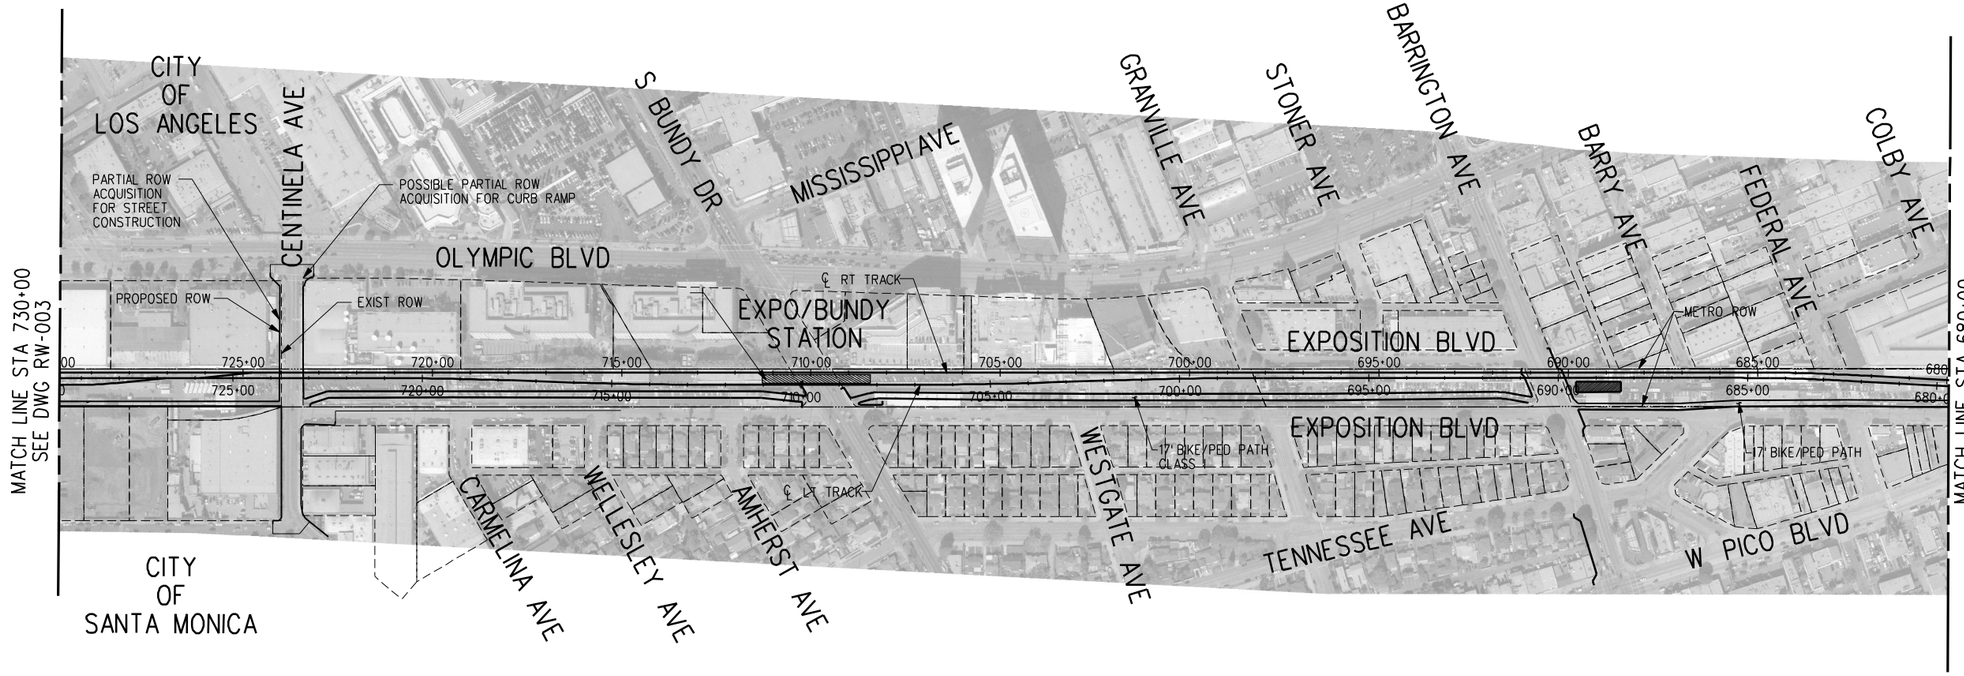

LEGEND

- EXISTING ROW
- PROPOSED ROW
- FULL ACQUISITION

CONCEPTUAL ENGINEERING

THE PREPARATION OF THIS DRAWING HAS BEEN FINANCED BY THE TAXES OF THE CITIZENS OF LOS ANGELES COUNTY AND OF THE STATE OF CALIFORNIA.

REV	DATE	BY	APP	REG NO	EXPIRES	SEAL HOLDER	DESCRIPTION
0	1/5/09	-	-	-	-		DRAFT EIR

DESIGNED BY J. SUSILO
DRAWN BY J. SUSILO
CHECKED BY L. J. MOHR
IN CHARGE L. J. MOHR
DATE 1/5/09

Exposition Metro Line Construction Authority
Expo
DMJM HARRIS | AECOM
707 WILSHIRE BLVD, SUITE 3300
LOS ANGELES, CALIFORNIA 90017
TEL (213) 243-5500 FAX (213) 243-5552

SUBMITTED _____
APPROVED _____

EXPOSITION TRANSIT PROJECT-PHASE 2
RIGHT OF WAY IMPACT PLAN
SEGMENT 2
STA 680+00 TO STA 730+00

CONTRACT NO
DRAWING NO RW-004 REV 0
SCALE 1"=200'-0"
SHEET NO

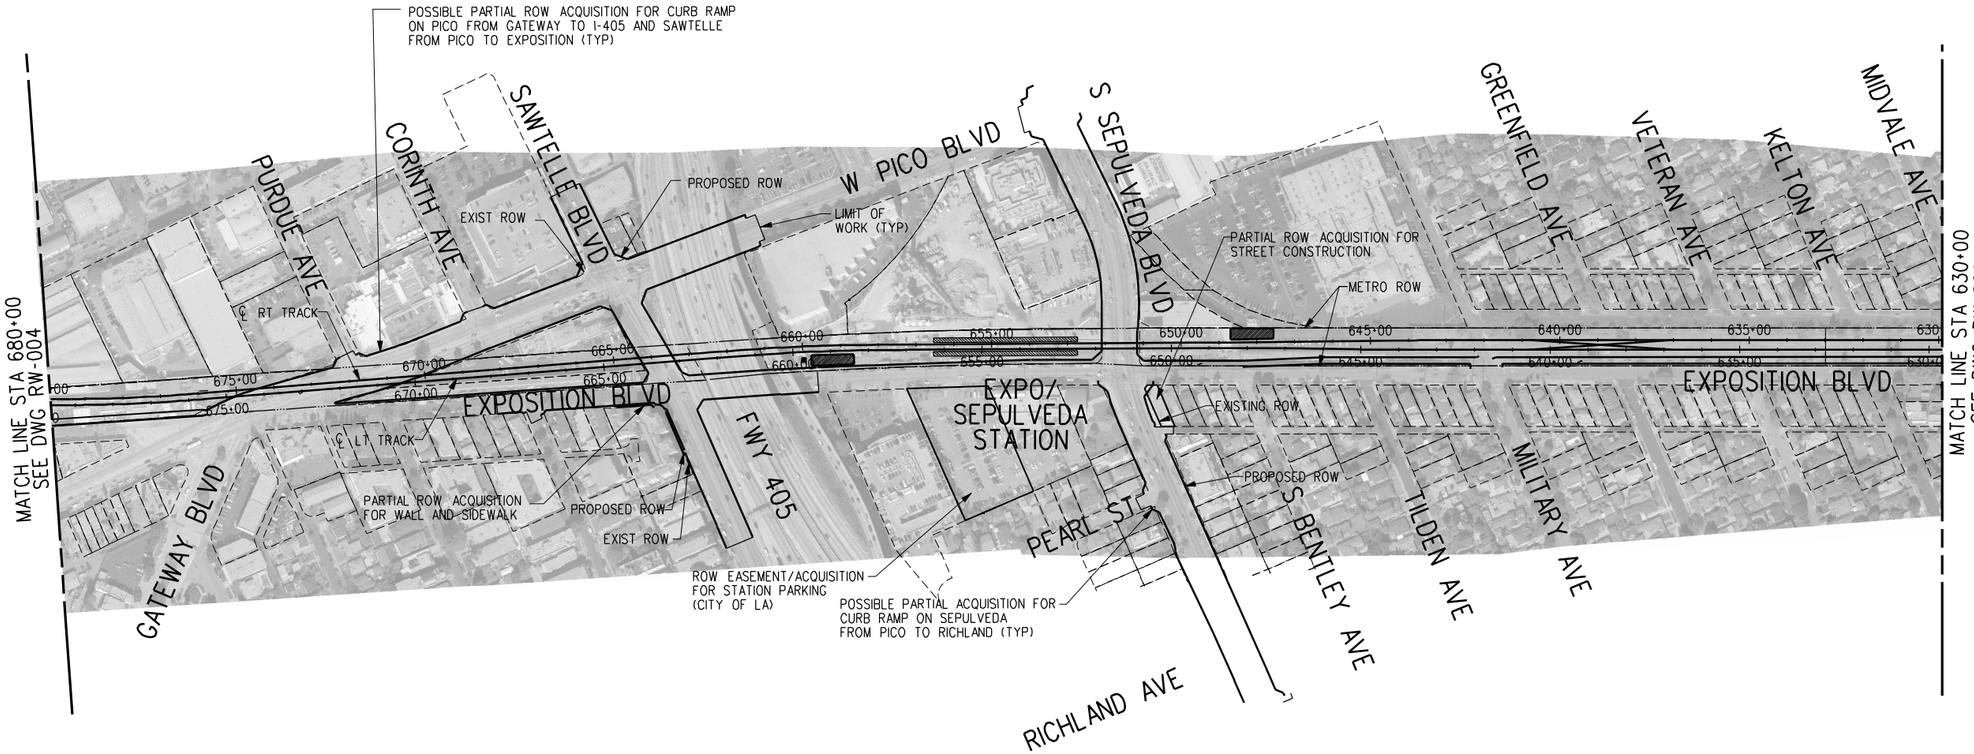

LEGEND

- EXISTING ROW
- PROPOSED ROW
- FULL ACQUISITION

CONCEPTUAL ENGINEERING

THE PREPARATION OF THIS DRAWING HAS BEEN FINANCED BY THE TAXES OF THE CITIZENS OF LOS ANGELES COUNTY AND OF THE STATE OF CALIFORNIA.

REV	DATE	BY	APP	REG NO	EXPIRES	SEAL HOLDER	DESCRIPTION
0	1/5/09	-	-	-	-		DRAFT EIR

DESIGNED BY J. SUSILO
DRAWN BY J. SUSILO
CHECKED BY L. J. MOHR
IN CHARGE L. J. MOHR
DATE 1/5/09

Exposition Metro Line Construction Authority
Expo
DMJM HARRIS | AECOM
707 WILSHIRE BLVD, SUITE 3300
LOS ANGELES, CALIFORNIA 90017
TEL (213) 243-5500 FAX (213) 243-5552

SUBMITTED
APPROVED

EXPOSITION TRANSIT PROJECT-PHASE 2
RIGHT OF WAY IMPACT PLAN
SEGMENT 2 AND 1
STA 630+00 TO STA 680+00

CONTRACT NO
DRAWING NO RW-005
REV 0
SCALE 1" =200' -0"
SHEET NO

Plot Driver=Expo_H_pdf.plt Pentable=Expo_H.TBL USER=Alvaradof 1:46:46 PM 12/15/2008 W:\60022129 Expo 2_LA\caddd\Civil\Sheet\ROW\RW005.dgn

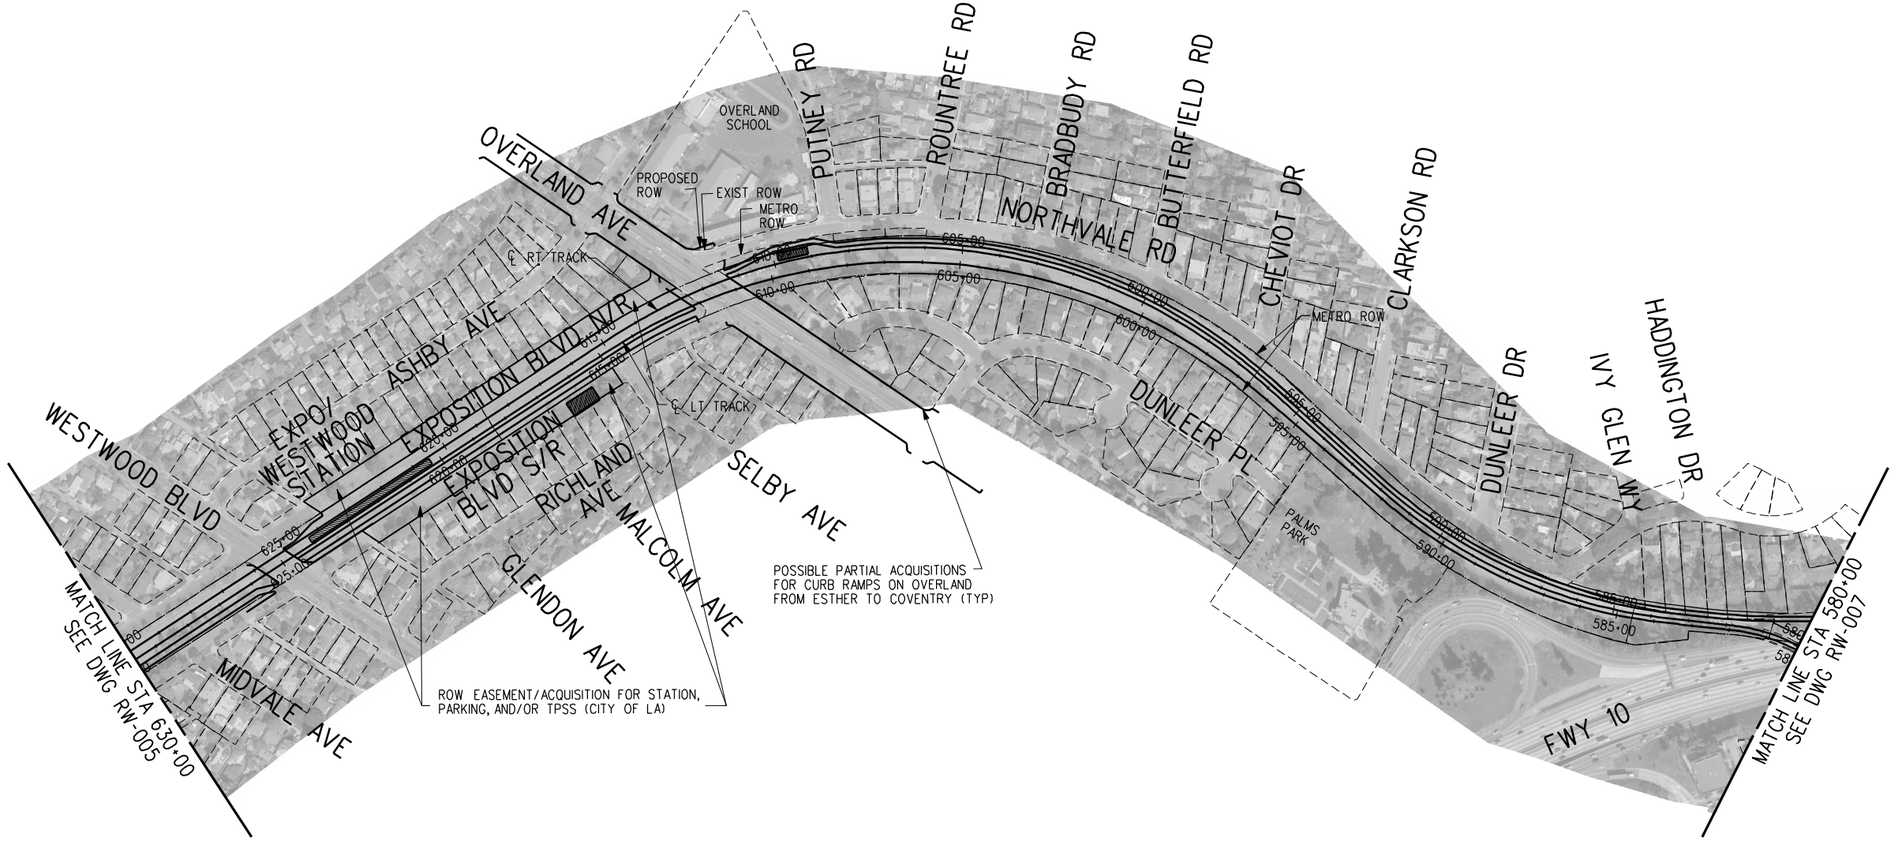

CONCEPTUAL ENGINEERING

THE PREPARATION OF THIS DRAWING HAS BEEN FINANCED BY THE TAXES OF THE CITIZENS OF LOS ANGELES COUNTY AND OF THE STATE OF CALIFORNIA.

REV	DATE	BY	APP	REG NO	EXPIRES	SEAL HOLDER	DESCRIPTION
0	1/5/09	-	-	-	-		DRAFT EIR

DESIGNED BY J. SUSILO
DRAWN BY J. SUSILO
CHECKED BY L. J. MOHR
IN CHARGE L. J. MOHR
DATE 1/5/09

Exposition Metro Line Construction Authority
Expo
DMJM HARRIS | AECOM
707 WILSHIRE BLVD, SUITE 3300
LOS ANGELES, CALIFORNIA 90017
TEL (213) 243-5500 FAX (213) 243-5552

SUBMITTED
APPROVED

EXPOSITION TRANSIT PROJECT-PHASE 2
RIGHT OF WAY IMPACT PLAN
SEGMENT 1
STA 580+00 TO STA 630+00

CONTRACT NO
DRAWING NO RW-006 REV 0
SCALE 1" =200' -0"
SHEET NO

Plot Driver=Expo_H_pdf.plt Pentable=Expo_H.TBL USER=Alvaradof 10:42:54 AM 12/17/2008 W:\60022129 Expo 2_LA\cadd\Civil\Sheet\ROW\RW006.dgn

Plot Driver=Expo_H_pdf.plt Pentable=Expo_H.TBL USER=Alvaradof 1:47:23 PM 12/15/2008 W:\60022129 Expo 2_LA\cadd\Civil\Sheet\ROW\RW007.dgn

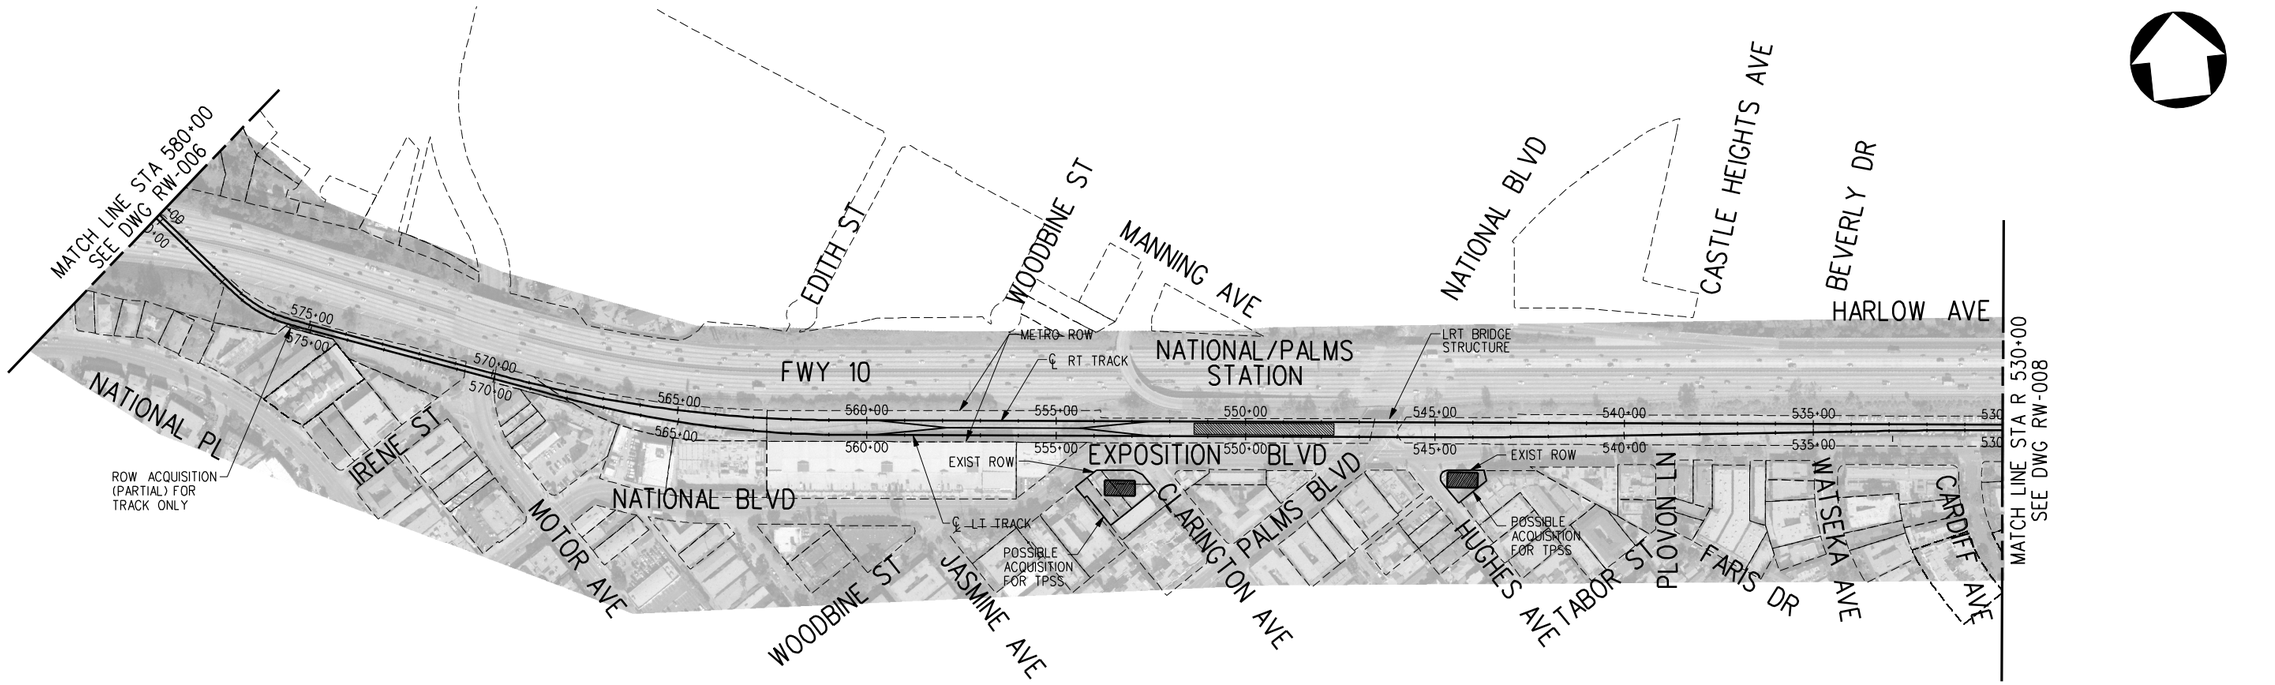

LEGEND

- EXISTING ROW
- PROPOSED ROW
- FULL ACQUISITION

100' 0 200' 400'

CONCEPTUAL ENGINEERING

THE PREPARATION OF THIS DRAWING HAS BEEN FINANCED BY THE TAXES OF THE CITIZENS OF LOS ANGELES COUNTY AND OF THE STATE OF CALIFORNIA.

REV	DATE	BY	APP	REG NO	EXPIRES	SEAL HOLDER	DESCRIPTION
0	1/5/09	-	-	-	-		DRAFT EIR

DESIGNED BY J. SUSILO
DRAWN BY J. SUSILO
CHECKED BY L. J. MOHR
IN CHARGE L. J. MOHR
DATE 1/5/09

Exposition Metro Line Construction Authority
Expo

DMJM HARRIS | AECOM
707 WILSHIRE BLVD. SUITE 3300
LOS ANGELES, CALIFORNIA 90017
TEL (213) 243-5500 FAX (213) 243-5552

SUBMITTED
APPROVED

EXPOSITION TRANSIT PROJECT-PHASE 2
RIGHT OF WAY IMPACT PLAN
SEGMENT 1
STA 530+00 TO STA 580+00

CONTRACT NO
DRAWING NO RW-007
REV 0
SCALE 1" =200' -0"
SHEET NO

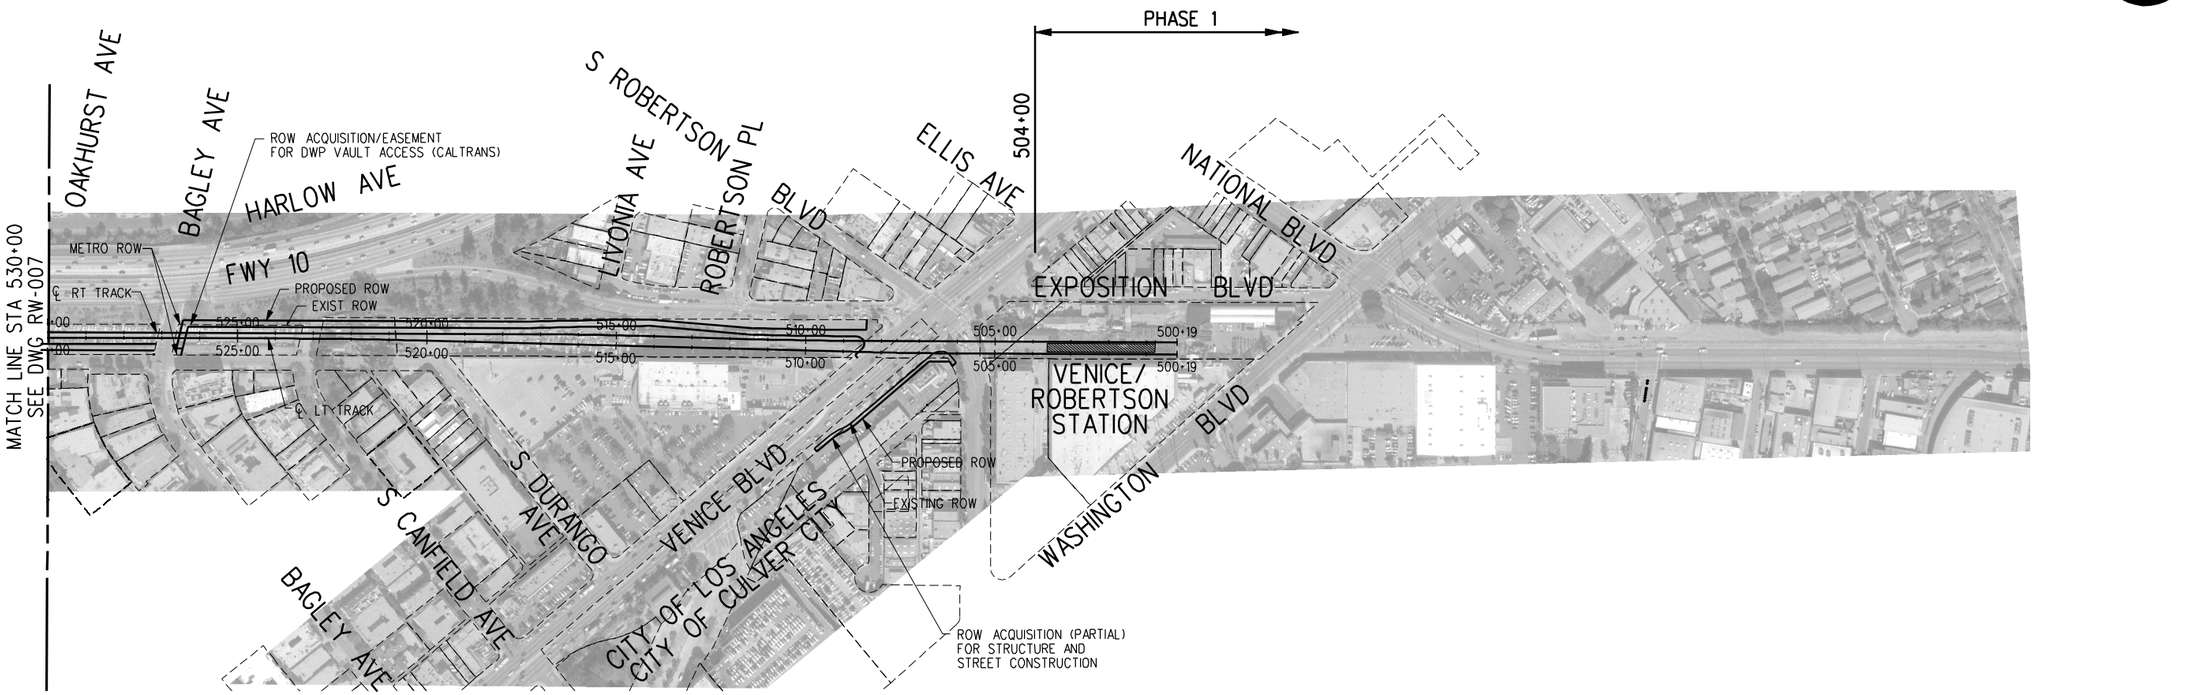

LEGEND

EXISTING ROW

PROPOSED ROW

FULL ACQUISITION

100' 0 200' 400'

CONCEPTUAL ENGINEERING

REV	DATE	BY	APP	REG NO	EXPIRES	SEAL HOLDER	DESCRIPTION
0	1/5/09	-	-	-	-		DRAFT EIR

DESIGNED BY J. SUSILO
DRAWN BY J. SUSILO
CHECKED BY L. J. MOHR
IN CHARGE L. J. MOHR
DATE 1/5/09

Exposition Metro Line Construction Authority
Expo

DMJM HARRIS | AECOM
707 WILSHIRE BLVD, SUITE 3300
LOS ANGELES, CALIFORNIA 90017
TEL (213) 243-5500 FAX (213) 243-5552

SUBMITTED

APPROVED

EXPOSITION TRANSIT PROJECT-PHASE 2
RIGHT OF WAY IMPACT PLAN
SEGMENT 1
STA 504+00 TO STA 530+00

CONTRACT NO

DRAWING NO RW-008 REV 0

SCALE 1"=200'-0"

SHEET NO

Plot Driver=Expo_H_pdf.plt Pentable=Expo_H.TBL USER=Alvarado f 1:49:36 PM 12/15/2008 W:\60022129 Expo 2_LA\caddd\Civil\Sheet\ROW\RW008.dgn

Plot Driver=pdf.plt Pentable=Expo_H.TBL USER=Alvaradof 1/8/2009 12:32:28 PM W:\60022129 Expo 2_LA\cadd\Civil\Sheet\ROW\RW009.dgn

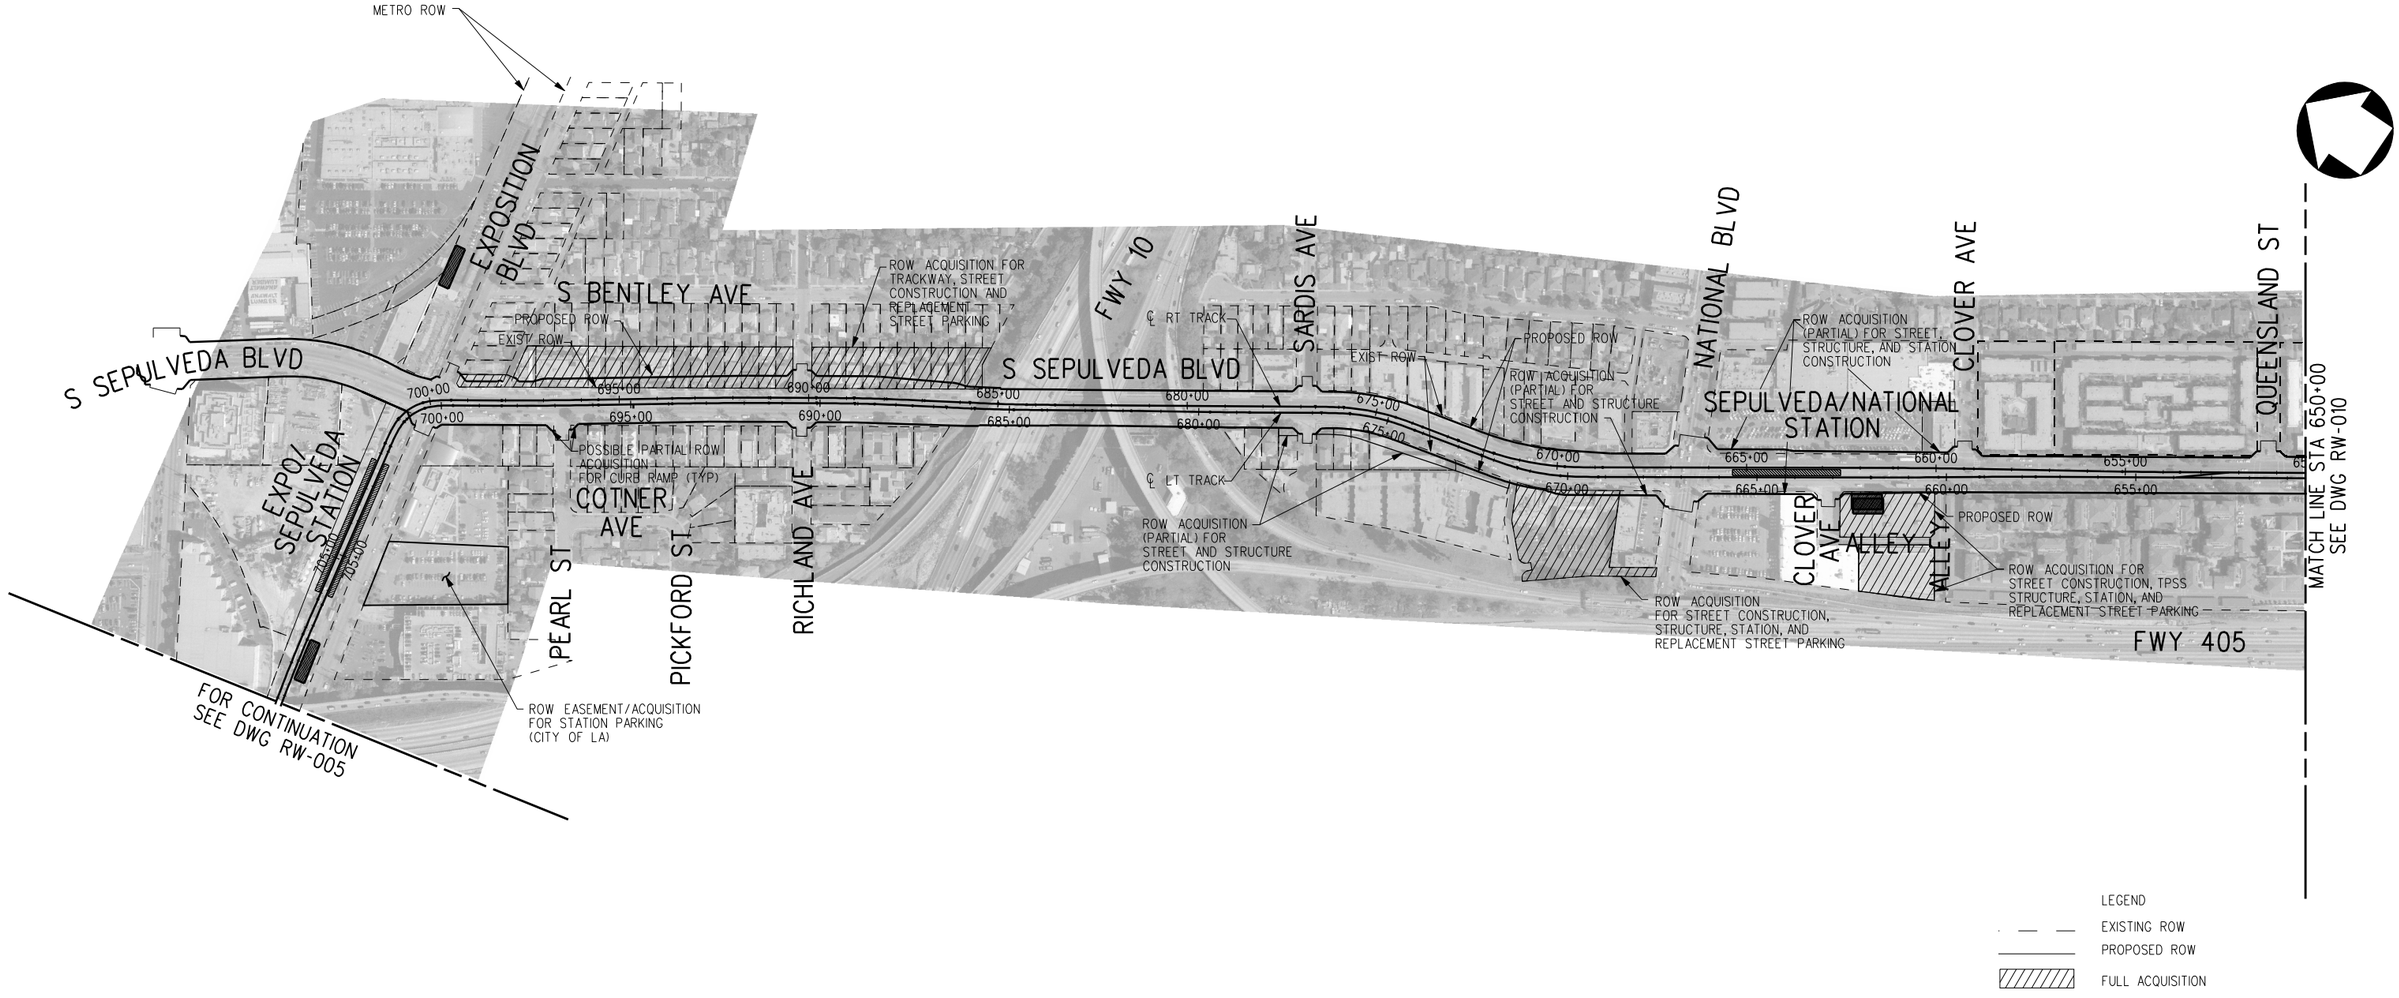

CONCEPTUAL ENGINEERING

THE PREPARATION OF THIS DRAWING HAS BEEN FINANCED BY THE TAXES OF THE CITIZENS OF LOS ANGELES COUNTY AND OF THE STATE OF CALIFORNIA.

REV	DATE	BY	APP	REG NO	EXPIRES	SEAL HOLDER	DESCRIPTION
0	1/5/09	-	-	-	-		DRAFT EIR

DESIGNED BY J. SUSILO
DRAWN BY J. SUSILO
CHECKED BY L. J. MOHR
IN CHARGE L. J. MOHR
DATE 1/5/09

Exposition Metro Line Construction Authority
Expo
DMJM HARRIS | AECOM
707 WILSHIRE BLVD, SUITE 3300
LOS ANGELES, CALIFORNIA 90017
TEL (213) 243-5500 FAX (213) 243-5552

SUBMITTED _____
APPROVED _____

EXPOSITION TRANSIT PROJECT-PHASE 2
RIGHT OF WAY IMPACT PLAN
SEGMENT 1A
STA 650+00 TO STA 710+00

CONTRACT NO
DRAWING NO RW-009
REV 0
SCALE 1" =200' -0"
SHEET NO

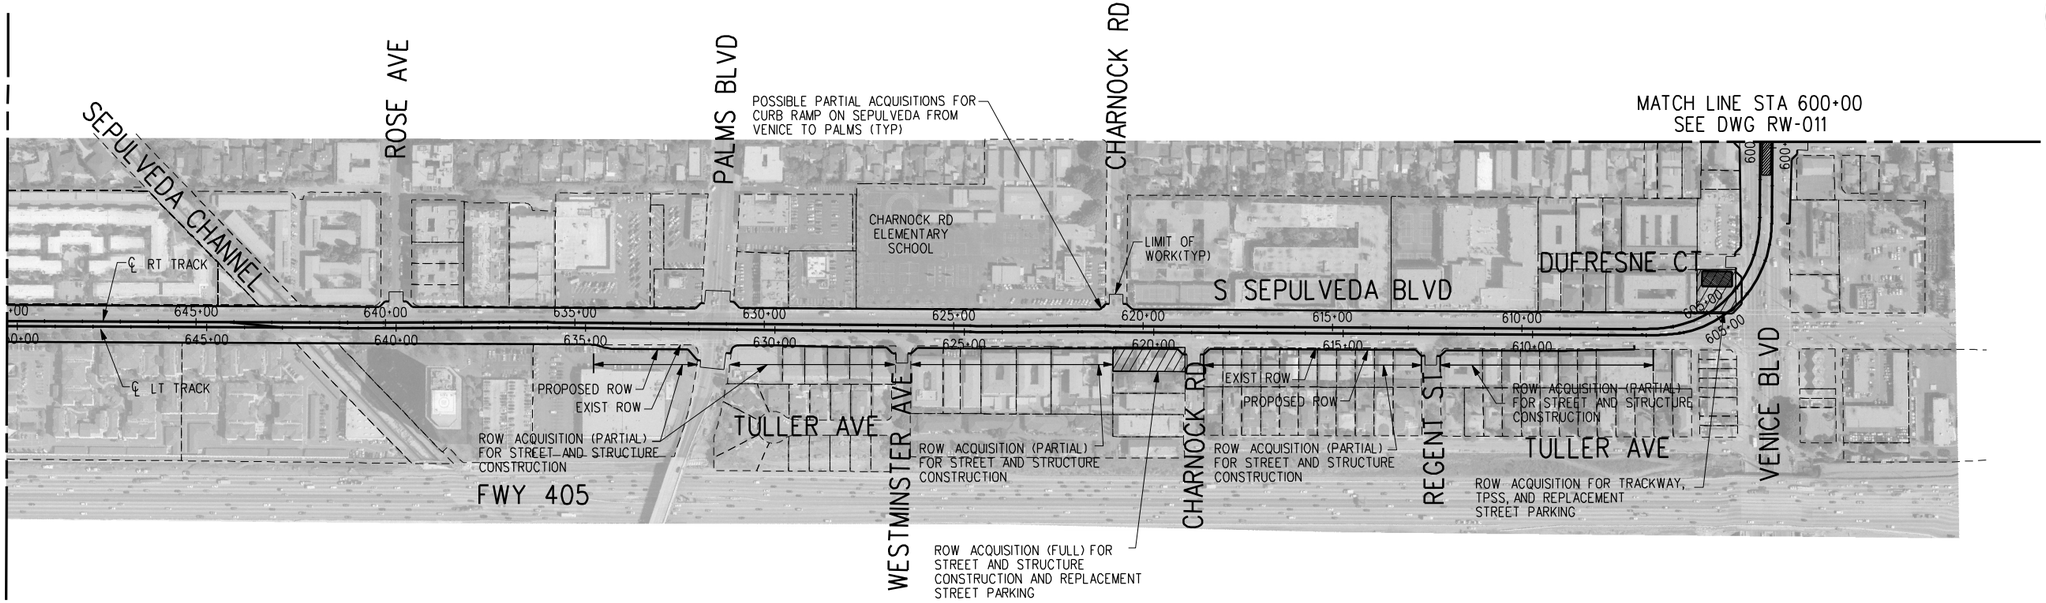

LEGEND

- EXISTING ROW
- PROPOSED ROW
- FULL ACQUISITION

CONCEPTUAL ENGINEERING

REV	DATE	BY	APP	REG NO	EXPIRES	SEAL HOLDER	DESCRIPTION
0	1/5/09	-	-	-	-		DRAFT EIR

THE PREPARATION OF THIS DRAWING HAS BEEN FINANCED BY THE TAXES OF THE CITIZENS OF LOS ANGELES COUNTY AND OF THE STATE OF CALIFORNIA.

DESIGNED BY J. SUSILO
DRAWN BY J. SUSILO
CHECKED BY L. J. MOHR
IN CHARGE L. J. MOHR
DATE 1/5/09

Exposition Metro Line Construction Authority
Expo

DMJM HARRIS | AECOM
707 WILSHIRE BLVD, SUITE 3300
LOS ANGELES, CALIFORNIA 90017
TEL (213) 243-5500 FAX (213) 243-5552

SUBMITTED
APPROVED

EXPOSITION TRANSIT PROJECT-PHASE 2
RIGHT OF WAY IMPACT PLAN
SEGMENT 1A
STA 600+00 TO STA 650+00

CONTRACT NO
DRAWING NO RW-010 REV 0
SCALE 1" =200' -0"
SHEET NO

Plot Driver=Expo_H_pdf.plt Pentable=Expo_H.TBL USER=Mohrl 2:30:28 PM 1/23/2009 W:\60022129 Expo 2_LA\coadd\Civil\Sheet\ROW\RW010.dgn

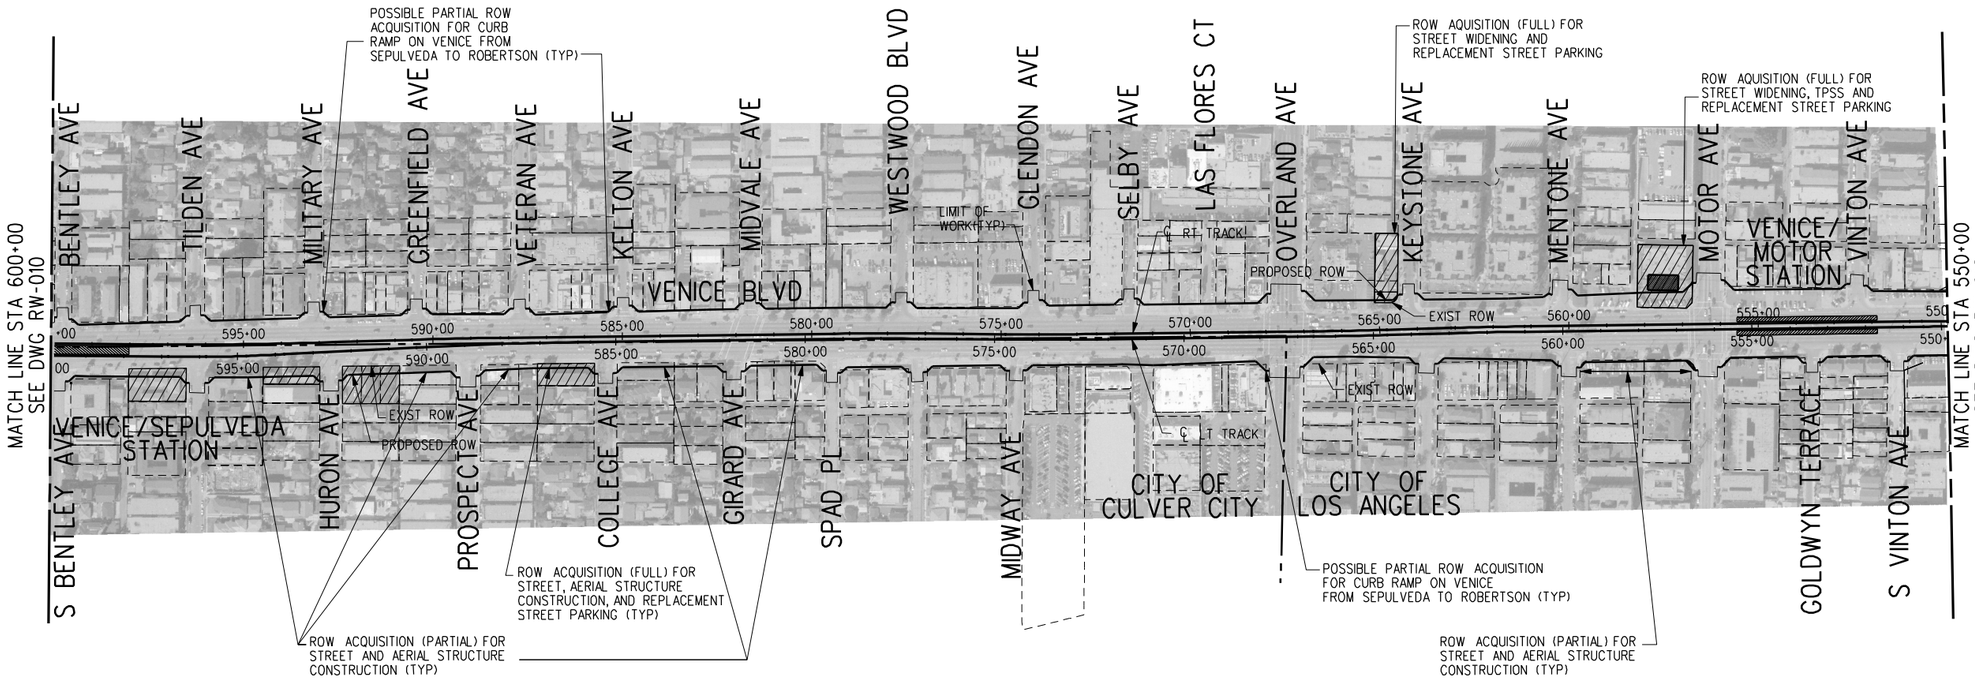

LEGEND

- EXISTING ROW
- PROPOSED ROW
- FULL ACQUISITION

CONCEPTUAL ENGINEERING

THE PREPARATION OF THIS DRAWING HAS BEEN FINANCED BY THE TAXES OF THE CITIZENS OF LOS ANGELES COUNTY AND OF THE STATE OF CALIFORNIA.

REV	DATE	BY	APP	REG NO	EXPIRES	SEAL HOLDER	DESCRIPTION
0	1/5/09	-	-	-	-		DRAFT EIR

DESIGNED BY J. SUSILO
DRAWN BY J. SUSILO
CHECKED BY L. J. MOHR
IN CHARGE L. J. MOHR
DATE 1/5/09

Exposition Metro Line Construction Authority
Expo

DMJM HARRIS | AECOM
707 WILSHIRE BLVD, SUITE 3300
LOS ANGELES, CALIFORNIA 90017
TEL (213) 243-5500 FAX (213) 243-5552

SUBMITTED
APPROVED

EXPOSITION TRANSIT PROJECT-PHASE 2
RIGHT OF WAY IMPACT PLAN
SEGMENT 1A
STA 550+00 TO STA 600+00

CONTRACT NO
DRAWING NO RW-011
REV 0
SCALE 1"=200'-0"
SHEET NO

Plot Driver=Expo_H_pdf.plt Pentable=Expo_H.TBL USER=MohrI 2:20:58 PM 1/23/2009 W:\60022129 Expo 2_LA\cadd\Civil\Sheet\ROW\RW011.dgn

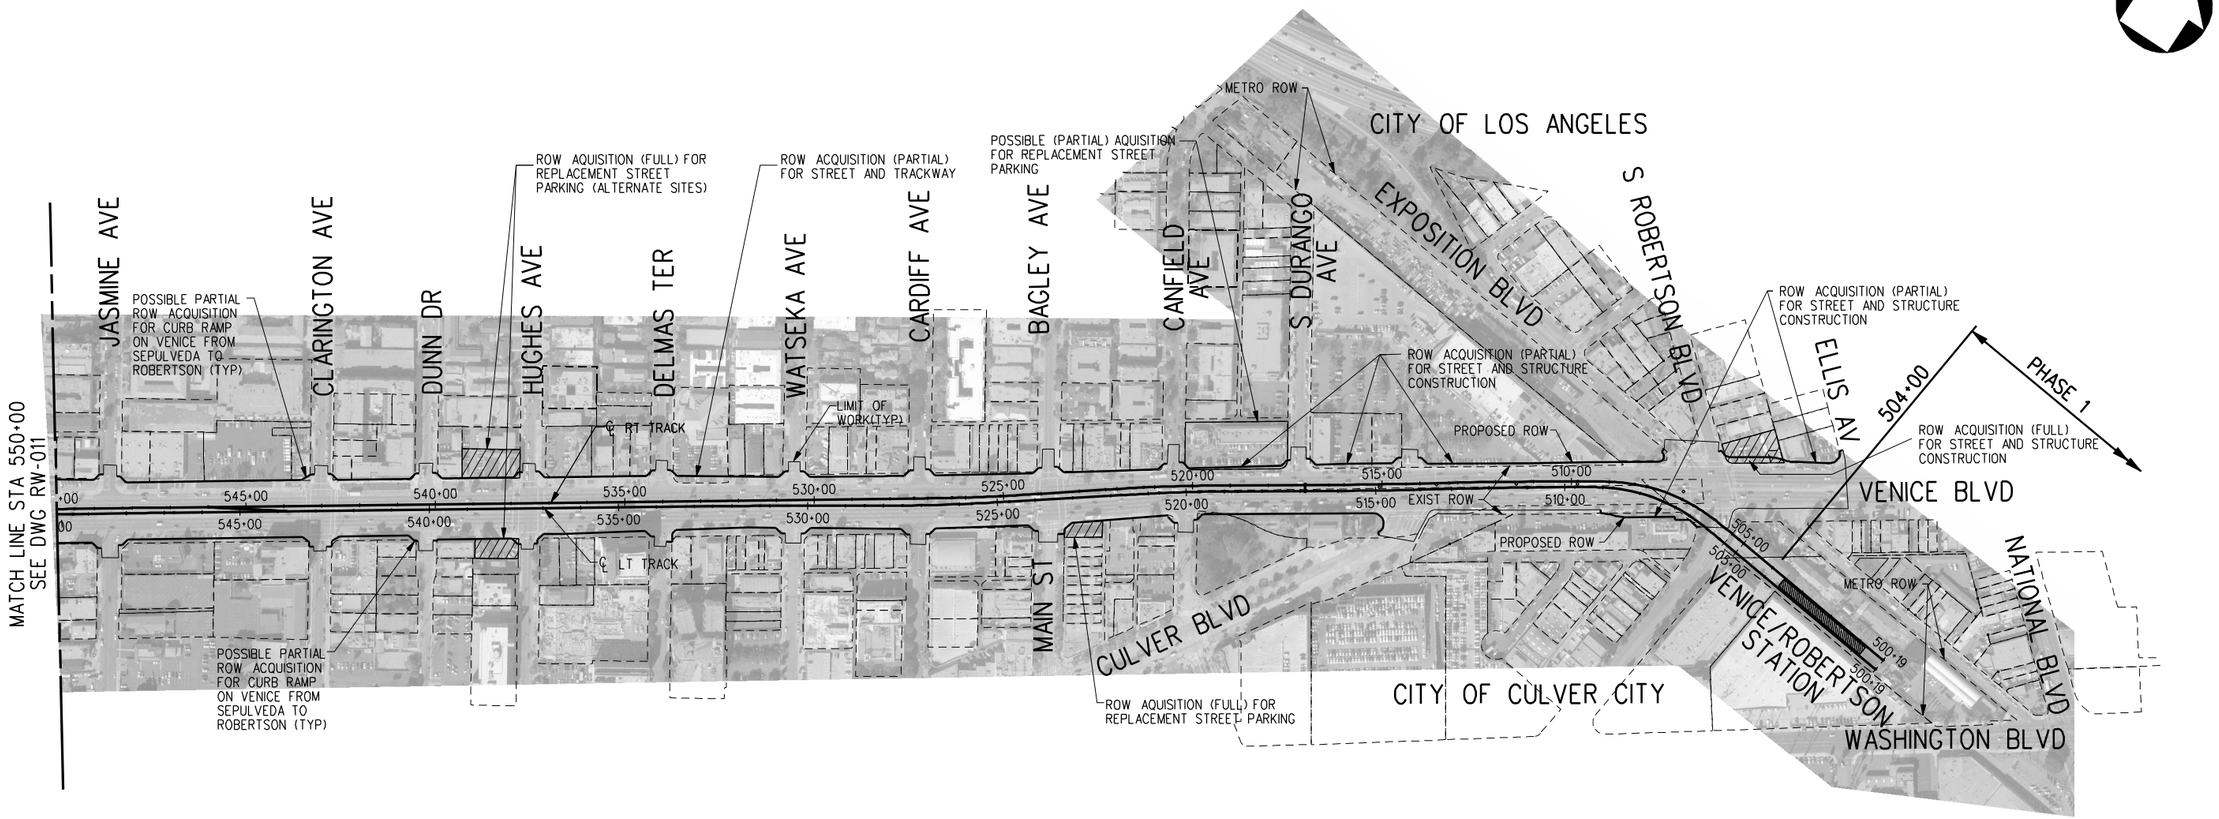

LEGEND

EXISTING ROW

PROPOSED ROW

FULL ACQUISITION

100' 0 200' 400'

CONCEPTUAL ENGINEERING

THE PREPARATION OF THIS DRAWING HAS BEEN FINANCED BY THE TAXES OF THE CITIZENS OF LOS ANGELES COUNTY AND OF THE STATE OF CALIFORNIA.

REV	DATE	BY	APP	REG NO	EXPIRES	SEAL HOLDER	DESCRIPTION
0	1/5/09	-	-	-	-		DRAFT EIR

DESIGNED BY J. SUSILO
DRAWN BY J. SUSILO
CHECKED BY L. J. MOHR
IN CHARGE L. J. MOHR
DATE 1/5/09

Exposition Metro Line Construction Authority
Expo

DMJM HARRIS | AECOM
707 WILSHIRE BLVD, SUITE 3300
LOS ANGELES, CALIFORNIA 90017
TEL (213) 243-5500 FAX (213) 243-5552

SUBMITTED

APPROVED

EXPOSITION TRANSIT PROJECT-PHASE 2
RIGHT OF WAY IMPACT PLAN
SEGMENT 1A
STA 504+00 TO STA 550+00

CONTRACT NO

DRAWING NO RW-012 REV 0

SCALE 1"=200'-0"

SHEET NO

W:\60022129 Expo 2_LA\coddd\Civil\Sheet\ROW\RW012.dgn
1/23/2009 2:18:53 PM USER=Mohrl
Pentable=Expo_H.TBL
Plot Driver=Expo_H_pdf.plt



LEGEND

EXISTING ROW

PROPOSED ROW

FULL ACQUISITION

100' 0 200' 400'

CONCEPTUAL ENGINEERING

THE PREPARATION OF THIS DRAWING HAS BEEN FINANCED BY THE TAXES OF THE CITIZENS OF LOS ANGELES COUNTY AND OF THE STATE OF CALIFORNIA.

REV	DATE	BY	APP	REG NO	EXPIRES	SEAL HOLDER	DESCRIPTION
0	1/5/09	-	-	-	-		DRAFT EIR

DESIGNED BY J. SUSILO
DRAWN BY J. SUSILO
CHECKED BY L. J. MOHR
IN CHARGE L. J. MOHR
DATE 1/5/09

Exposition Metro Line Construction Authority
Expo
DMJM HARRIS | AECOM
707 WILSHIRE BLVD, SUITE 3300
LOS ANGELES, CALIFORNIA 90017
TEL (213) 243-5500 FAX (213) 243-5552

SUBMITTED

APPROVED

EXPOSITION TRANSIT PROJECT-PHASE 2
RIGHT OF WAY IMPACT PLAN
SEGMENT 3A
STA 810+00 TO STA 850+81.71

CONTRACT NO

DRAWING NO RW-013 REV 0

SCALE 1"=200'-0"

SHEET NO

Plot Driver=pdf.plt Pentable=Expo_H.TBL USER=Alvaradof 12:29:35 PM 1/8/2009 W:\60022129 Expo 2_LA\caddd\Civil\Sheet\ROW\RW013.dgn

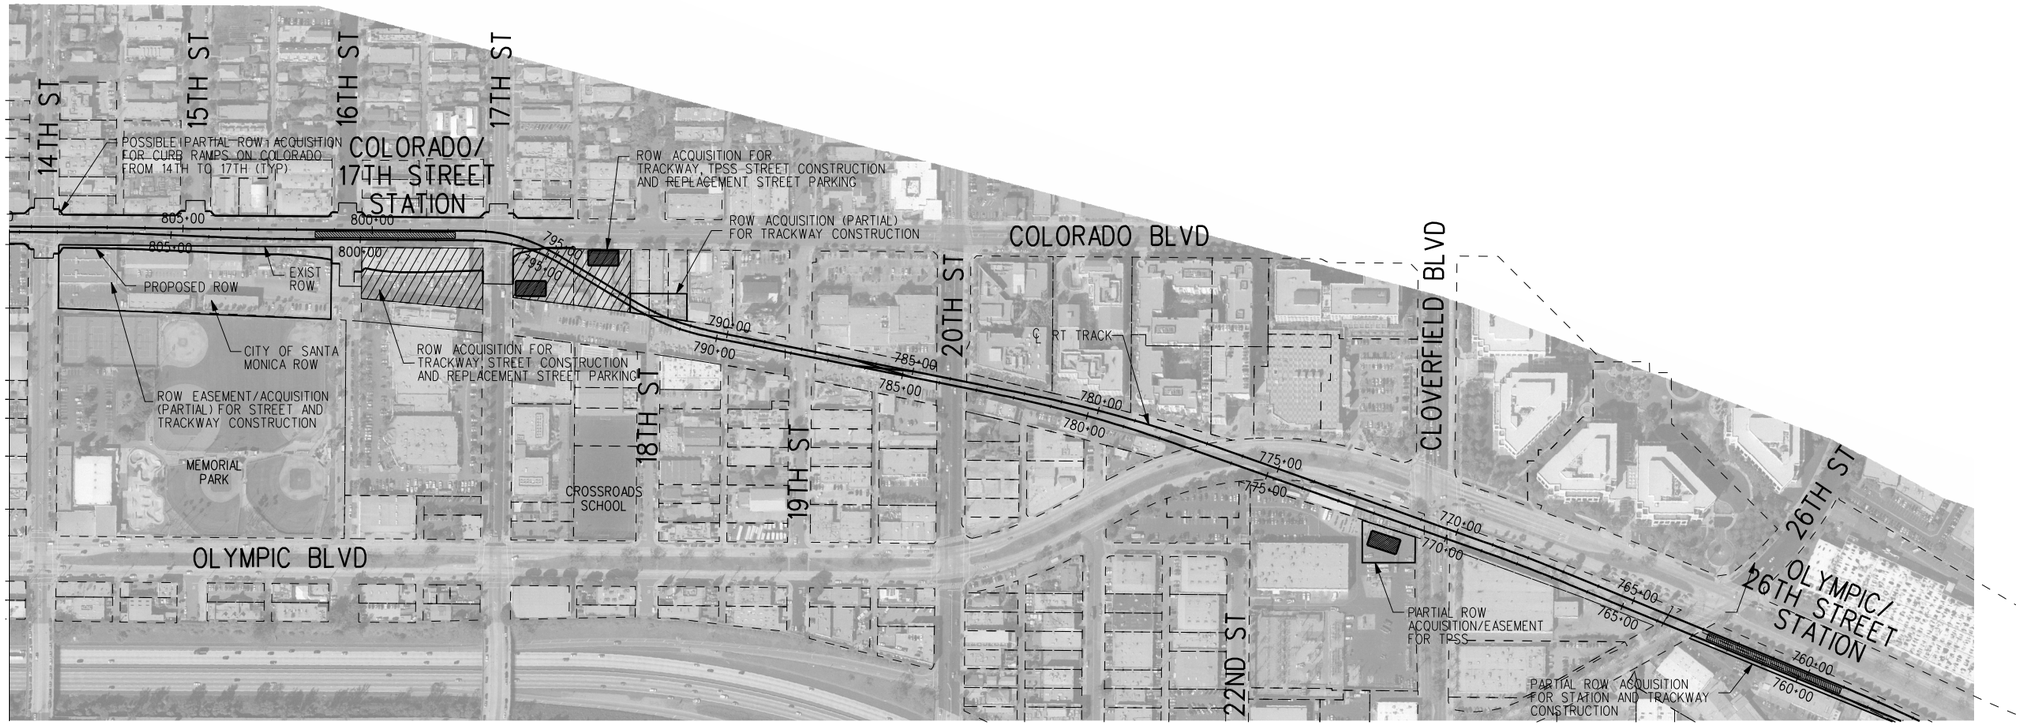

LEGEND

- EXISTING ROW
- PROPOSED ROW
- FULL ACQUISITION

100' 0 200' 400'

CONCEPTUAL ENGINEERING

THE PREPARATION OF THIS DRAWING HAS BEEN FINANCED BY THE TAXES OF THE CITIZENS OF LOS ANGELES COUNTY AND OF THE STATE OF CALIFORNIA.

REV	DATE	BY	APP	REG NO	EXPIRES	SEAL HOLDER	DESCRIPTION
0	1/5/09	-	-	-	-		DRAFT EIR

DESIGNED BY J. SUSILO
DRAWN BY J. SUSILO
CHECKED BY L. J. MOHR
IN CHARGE L. J. MOHR
DATE 1/5/09

Exposition Metro Line Construction Authority
Expo

DMJM HARRIS | AECOM
707 WILSHIRE BLVD, SUITE 3300
LOS ANGELES, CALIFORNIA 90017
TEL (213) 243-5500 FAX (213) 243-5552

SUBMITTED
APPROVED

EXPOSITION TRANSIT PROJECT-PHASE 2
RIGHT OF WAY IMPACT PLAN
SEGMENT 3A
STA 760+00 TO STA 810+00

CONTRACT NO
DRAWING NO RW-014 REV 0
SCALE 1" =200'-0"
SHEET NO

Plot Driver=pdf.plt Pentable=Expo_H.TBL USER=Alvaradof 12:31:47 PM 1/8/2009 W:\60022129 Expo 2_LA\caddCivil\Sheet\ROW\RW014.dgn