


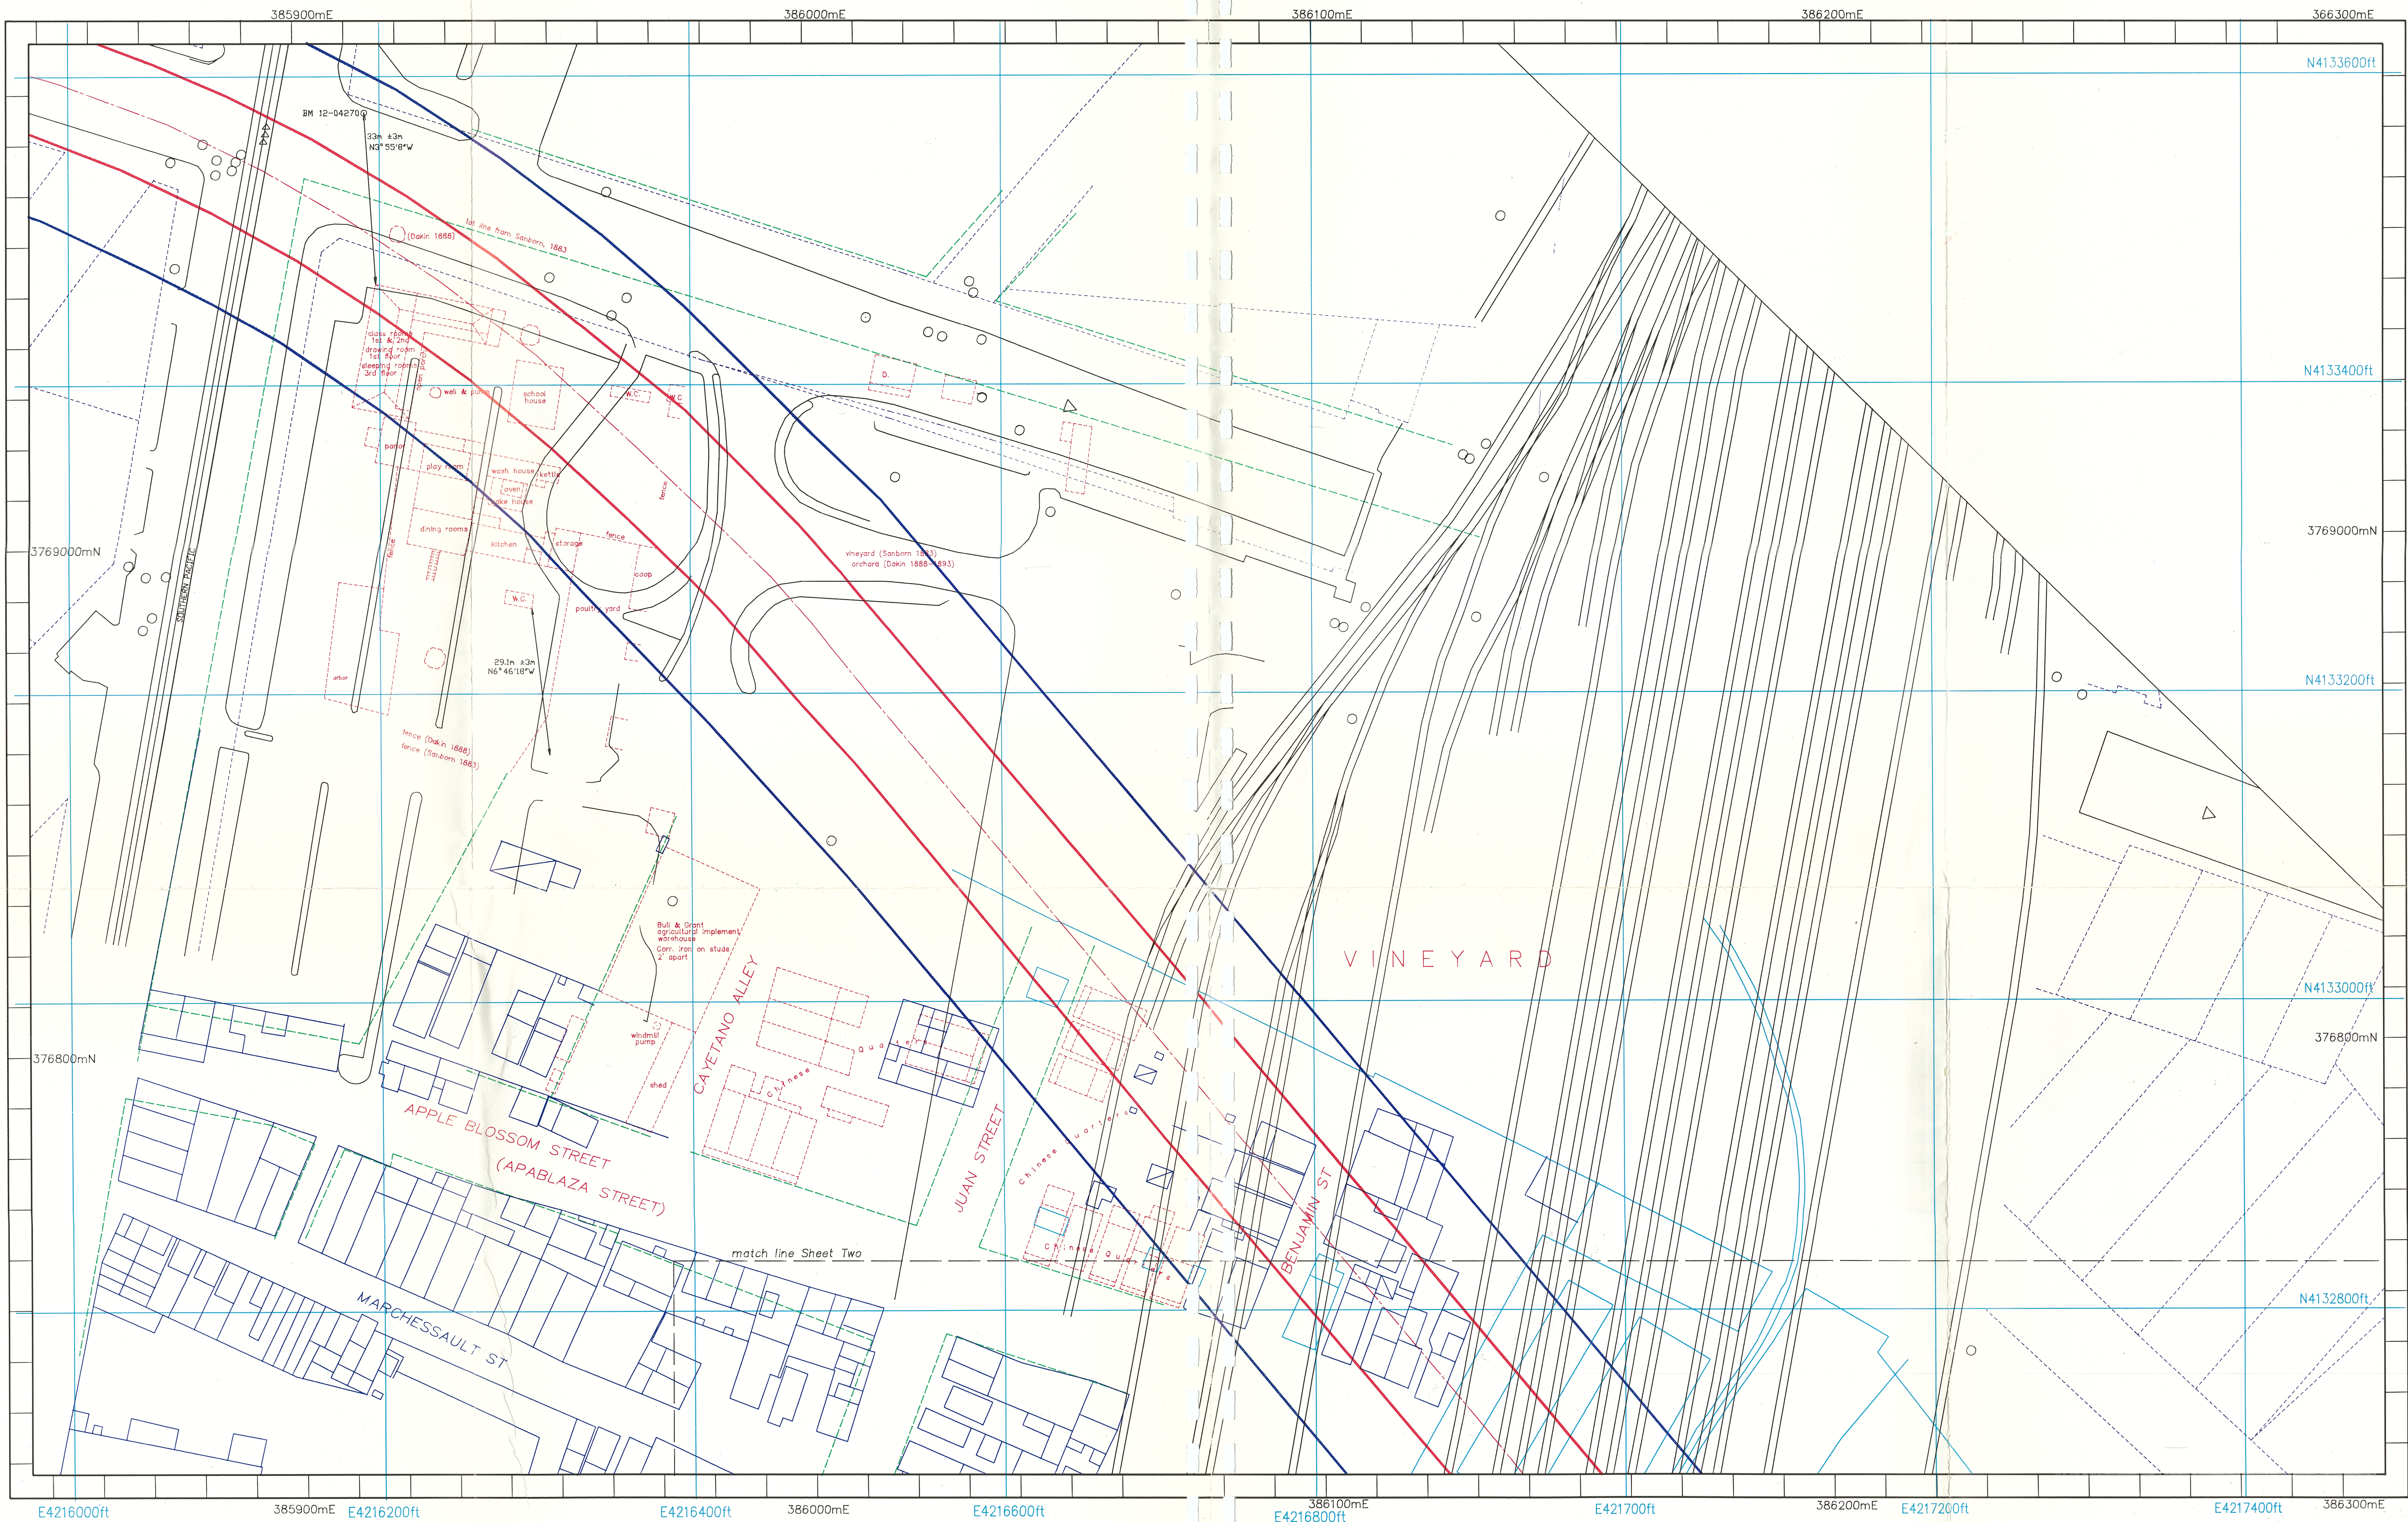


Prepared by:
Greenwood and Associates
725 Jacon Way, Pacific Palisades, CA 90272
Phone (310) 454-3091
and
Area Location Systems
9410 Topanga Canyon Blvd #100, Chatsworth CA 91311
Phone (818) 993-4275

Prepared for:
Southern California Rapid Transit District
and
Urban Mass Transportation Administration

PLOT DATE: May 3, 1994

Notes:
Features in red taken from Sanborn and Dakin
10 meter UTM grid, zone 11, ticks shown in purple
California coordinate system, zone 7, shown in blue
REVISED September 1989 to reflect re-alignment of R-O-W.

Sources:
Dakin Map, Los Angeles-Sheet 3 (1888-1893)
City of Los Angeles, District Map 132 B 213 (1974)
Sanborn Map, Los Angeles-Sheets 10, 12 (1888)
Southern California Rapid Transit District, Metro Rail Project,
Property Data Map, Sheets 1 and 2 (November 24, 1982)
Southern California Rapid Transit District, Metro Rail Project,
Topographic Map, Sheets 1 and 2 (no date)

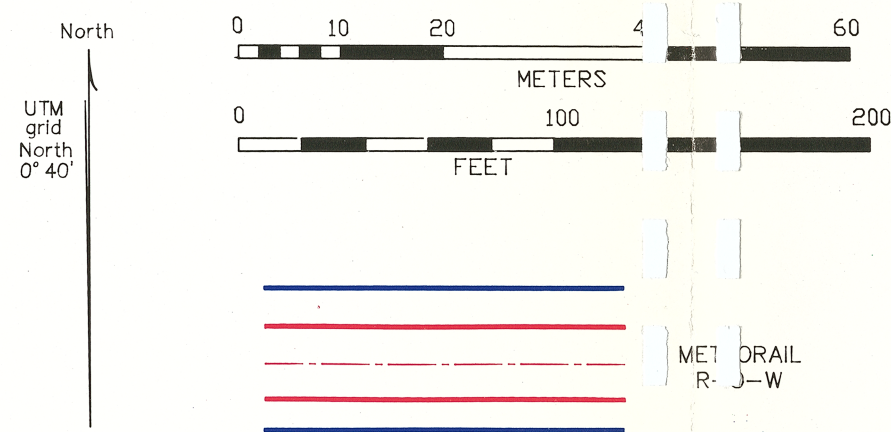

- EXISTING STREET FEATURES
- PRESENT PROPERTY LINES
- 1888 PROPERTY LINES
- 1888 BUILDINGS
- FROM DAKIN 1889 MAP
- 1925 BUILDINGS
- EXISTING STRUCTURES
- MANHOLES

OLD CHINATOWN c. 1888
IN VICINITY OF PRESENT DAY
LOS ANGELES UNION PASSENGER TERMINAL

SHEET ONE OF TWO

LOS ANGELES RAPID RAIL TRANSIT PROJECT
METRO RAIL

MTA LIBRARY

MTA LIBRARY